




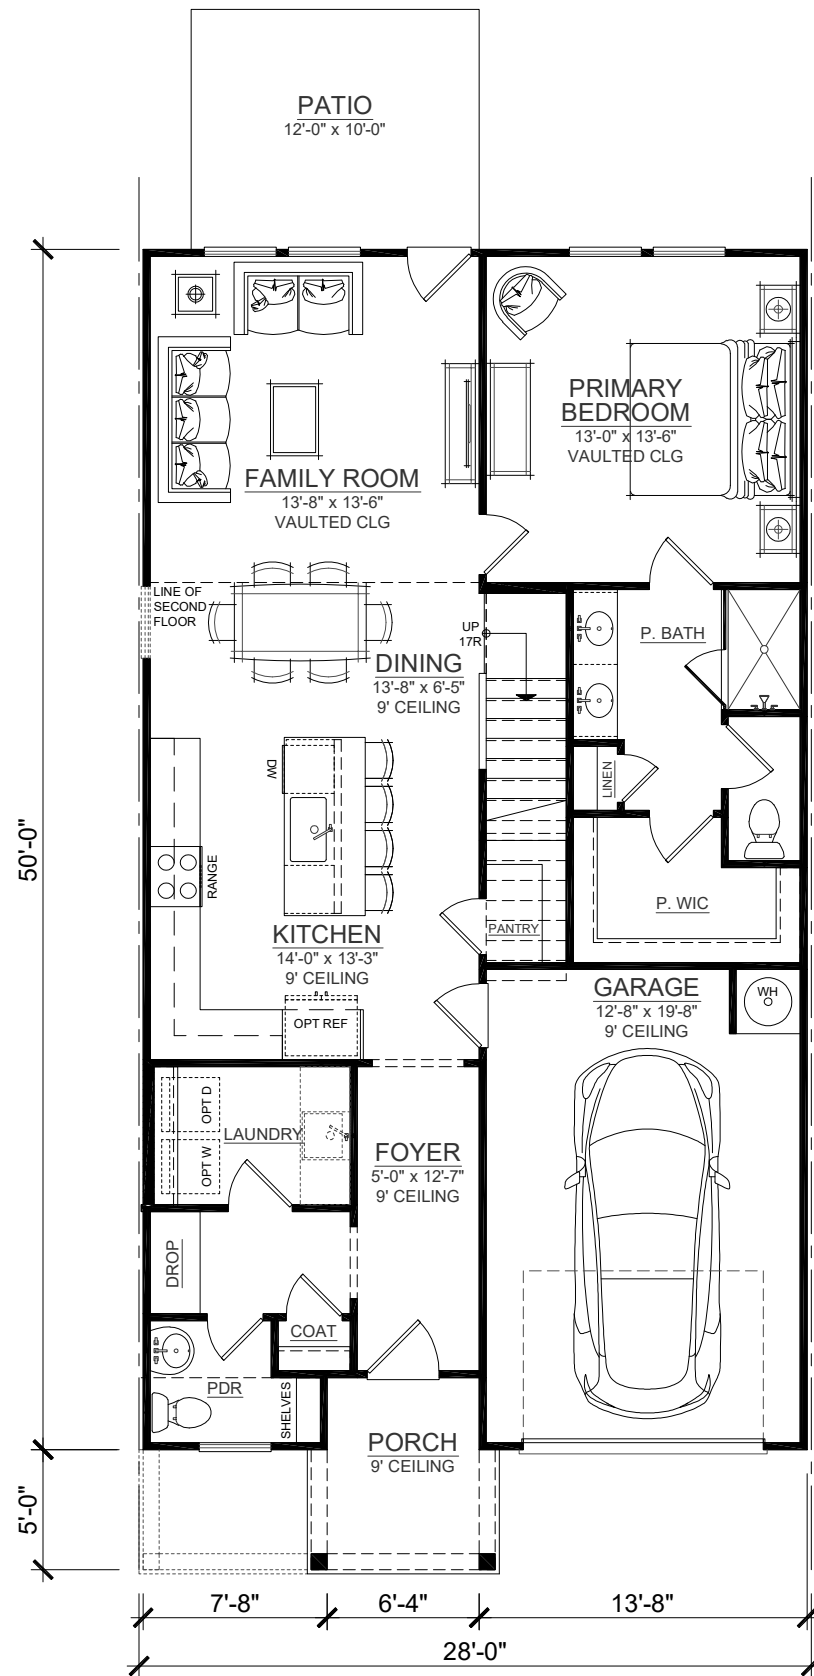

FIRST FLOOR PLAN
SCALE: 1/8" = 1'-0" (11x17 SHEET)

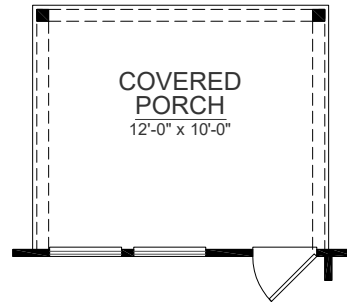


**OPT. COVERED PORCH
FIRST FLOOR PLAN**
SCALE: 1/8" = 1'-0" (11x17 SHEET)

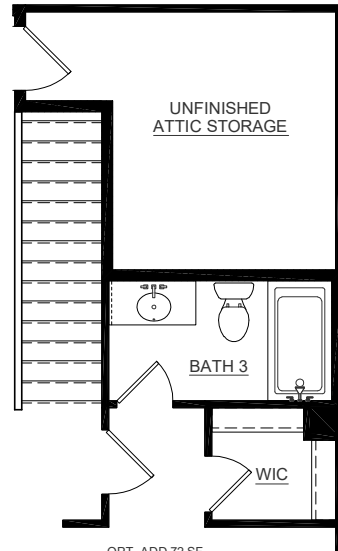


OPT. ADD 72 SF

**OPT. BATH 3 - VERSION 1
SECOND FLOOR PLAN**
SCALE: 1/8" = 1'-0" (11x17 SHEET)

SQUARE FOOTAGE	
FIRST FLOOR	1096 SF
SECOND FLOOR	737 SF
TOTAL	1833 SF
GARAGE	268 SF

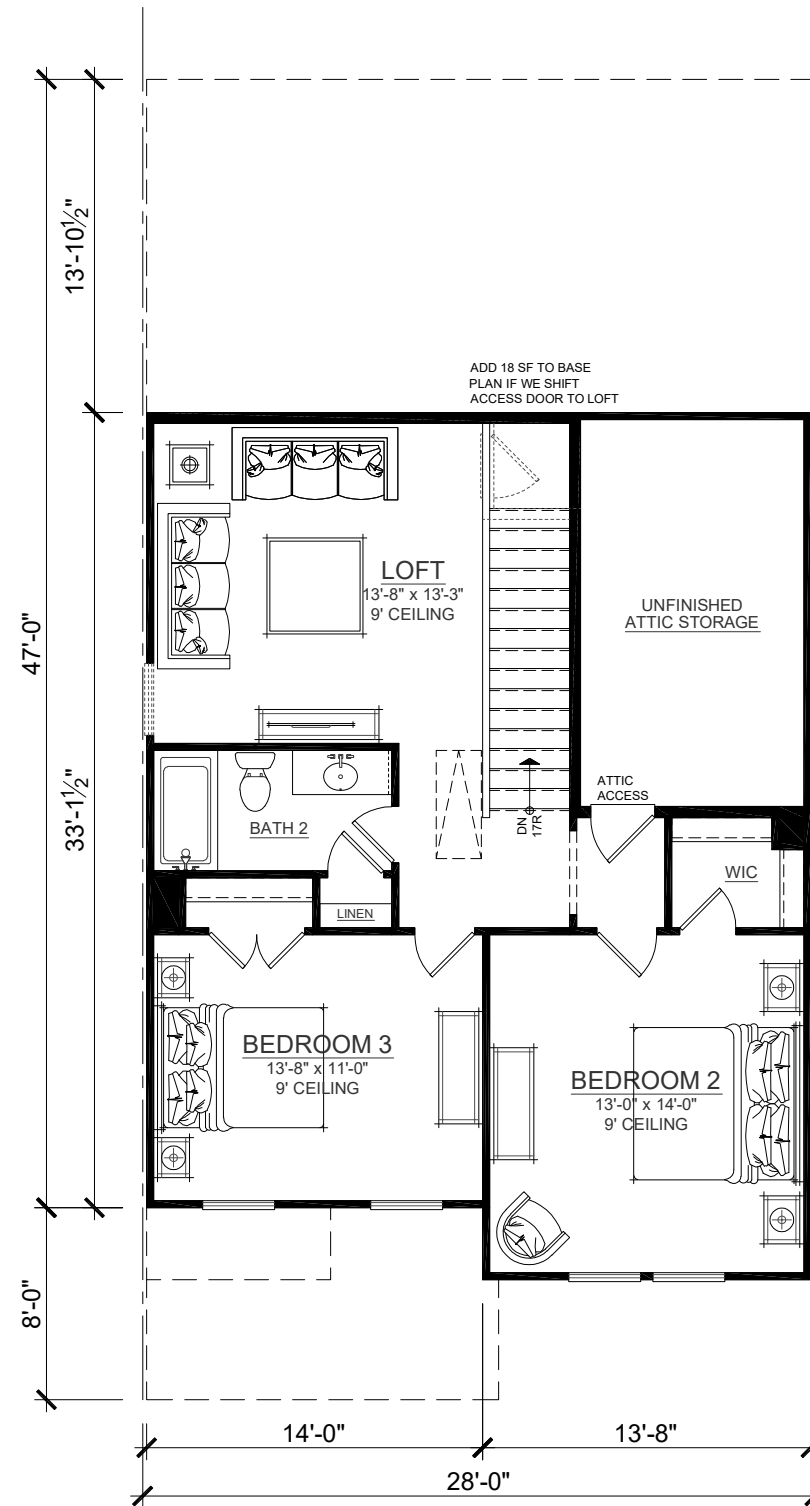


SECOND FLOOR PLAN
SCALE: 1/8" = 1'-0" (11x17 SHEET)

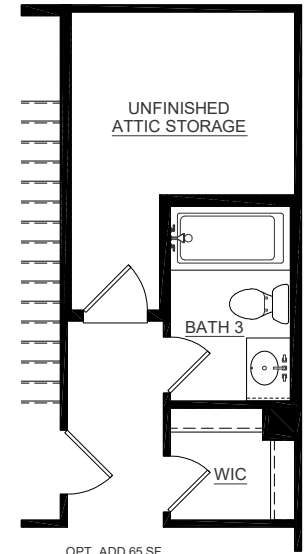

OPT. ADD 65 SF

**OPT. BATH 3 - VERSION 2
SECOND FLOOR PLAN**
SCALE: 1/8" = 1'-0" (11x17 SHEET)

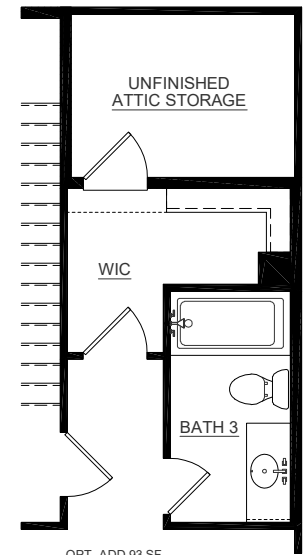

OPT. ADD 93 SF

**OPT. BATH 3 - VERSION 3
SECOND FLOOR PLAN**
SCALE: 1/8" = 1'-0" (11x17 SHEET)

CEDARTOWN 28' PRIMARY DN




MLF DEVELOPMENT

3050 Royal Blvd., South Suite 135
Alpharetta, GA 30022


(c) Copyright 2026 Main Street Designs of Georgia, LLC
MainStreetDesignsLLC.com

September 18, 2026


Main Street Designs of Georgia, LLC is a residential drafting and design firm. Because the design conditions may vary, Main Street Designs of Georgia, LLC cannot warrant the suitability of these plans for use on your specific site. Construction of these plans should not be undertaken without the assistance of a construction professional.

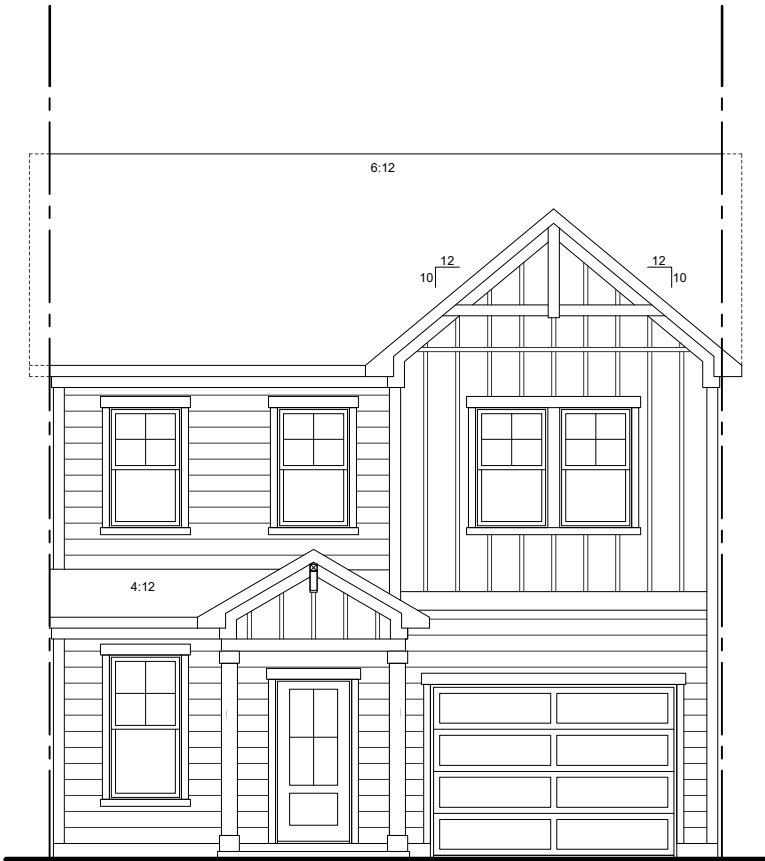

FRONT ELEVATION A
SCALE: 1/8" = 1'-0" (11x17 SHEET)

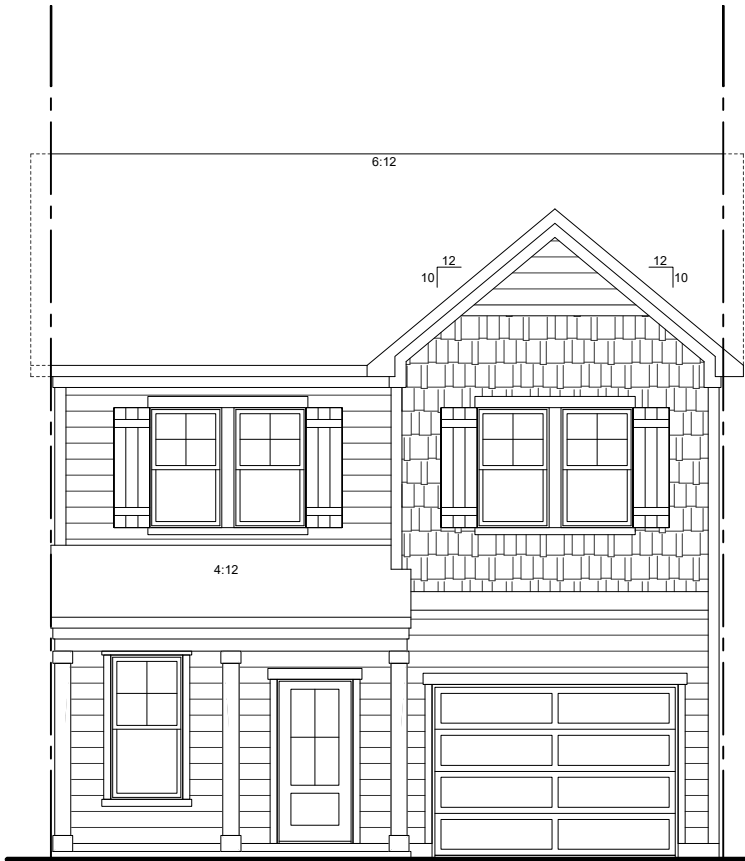

FRONT ELEVATION B
SCALE: 1/8" = 1'-0" (11x17 SHEET)

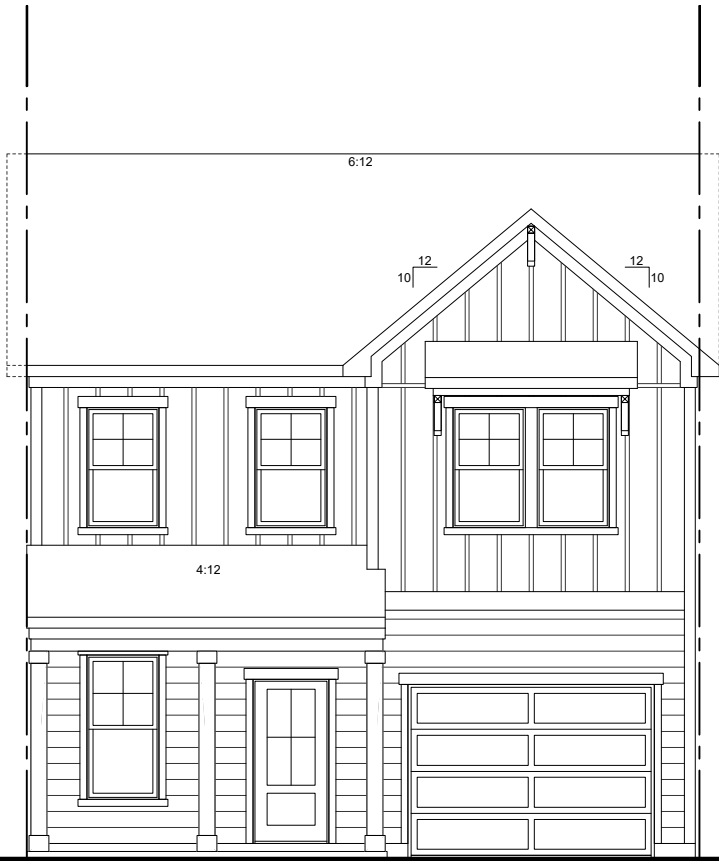

FRONT ELEVATION C
SCALE: 1/8" = 1'-0" (11x17 SHEET)



FRONT ELEVATION D
SCALE: 1/8" = 1'-0" (11x17 SHEET)



BUILDING ELEVATION (8-UNIT)

CEDARTOWN 28' PRIMARY DN

3050 Royal Blvd., South Suite 135
Alpharetta, GA 30022



(c) Copyright 2026 Main Street Designs of Georgia, LLC
MainStreetDesignsLLC.com

MLF DEVELOPMENT

September 18, 2026

Main Street Designs of Georgia, LLC is a residential drafting and design firm. Because the design conditions may vary, Main Street Designs of Georgia, LLC cannot warrant the suitability of these plans for use on your specific site. Construction of these plans should not be undertaken without the assistance of a construction professional.